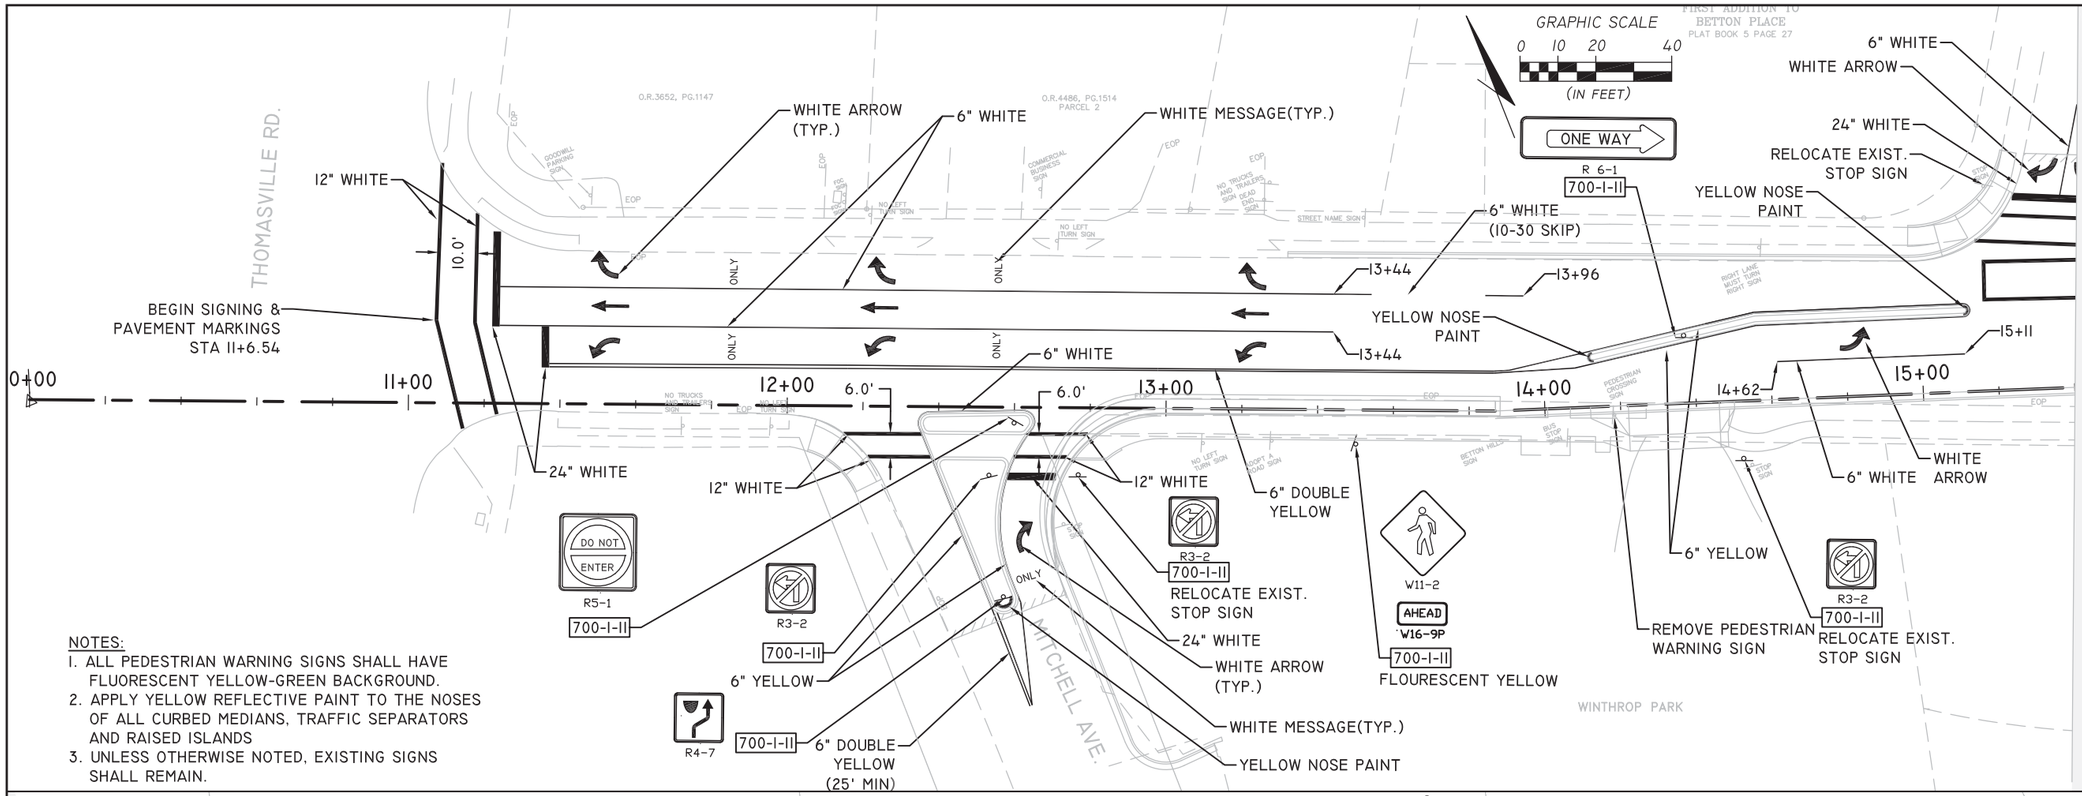

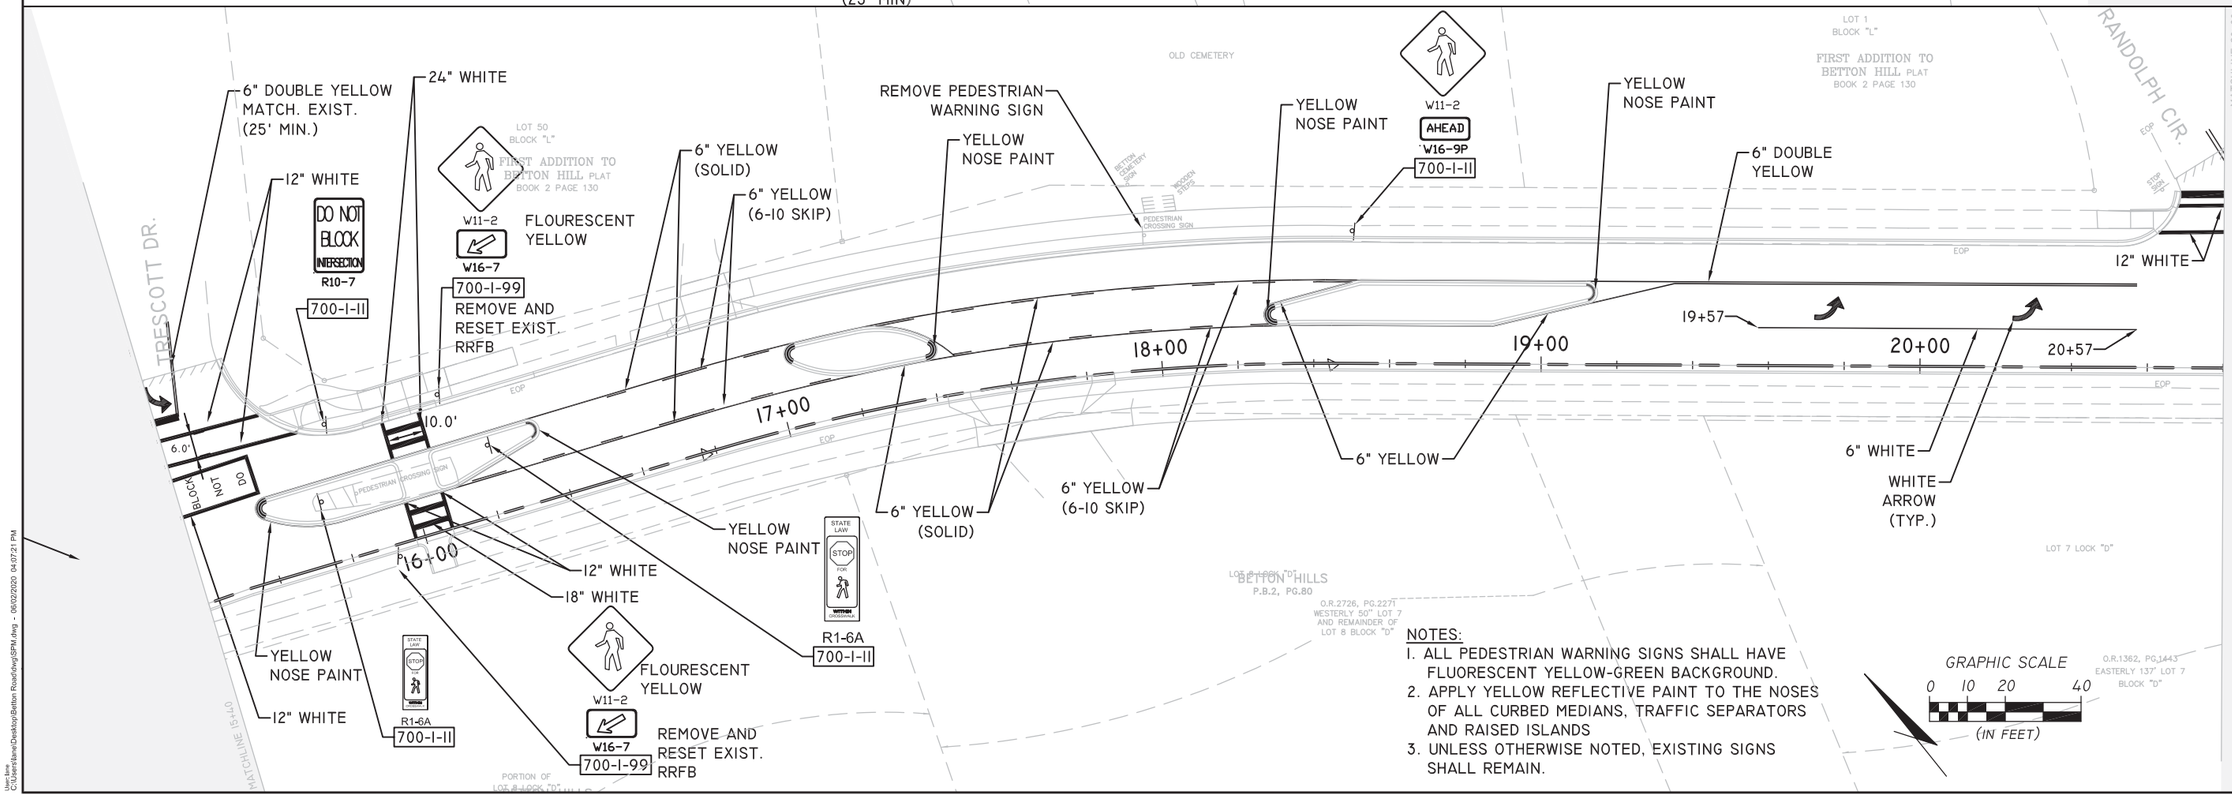

ENGINEER OF RECORD
FL.P.E.No.
EUTAW, INC.
2822 Remington Green Circle
Tallahassee, FL 32308
(850) 383-0400
FPBE REGISTRY # 9961
Signature Date

ORIGINAL
REVISIONS: 1 2 3 4 5

SHEET
SIGNING & PAVEMENT MARKING PLAN

PROJECT
BETTON ROAD TRAFFIC AND PEDESTRIAN ENHANCEMENT PROJECT

EUTAW, INC
ENGINEERING-UTILITIES, TRANSPORTATION, AND WATER
2822 REMINGTON GREEN CIR. , STE. 202
TALLAHASSEE, FL 32308
PHONE : (850) 383-0400
WWW.EUTAWINC.COM
FBPE REGISTRY #9961

JOB No.
DRAWN
DESIGNED
CHECKED
QC

SHEET
72

User Name: Chris.Blaine\Desktop\Betton Road\dwg\SPM.dwg - 06/02/2020 04:07:21 PM

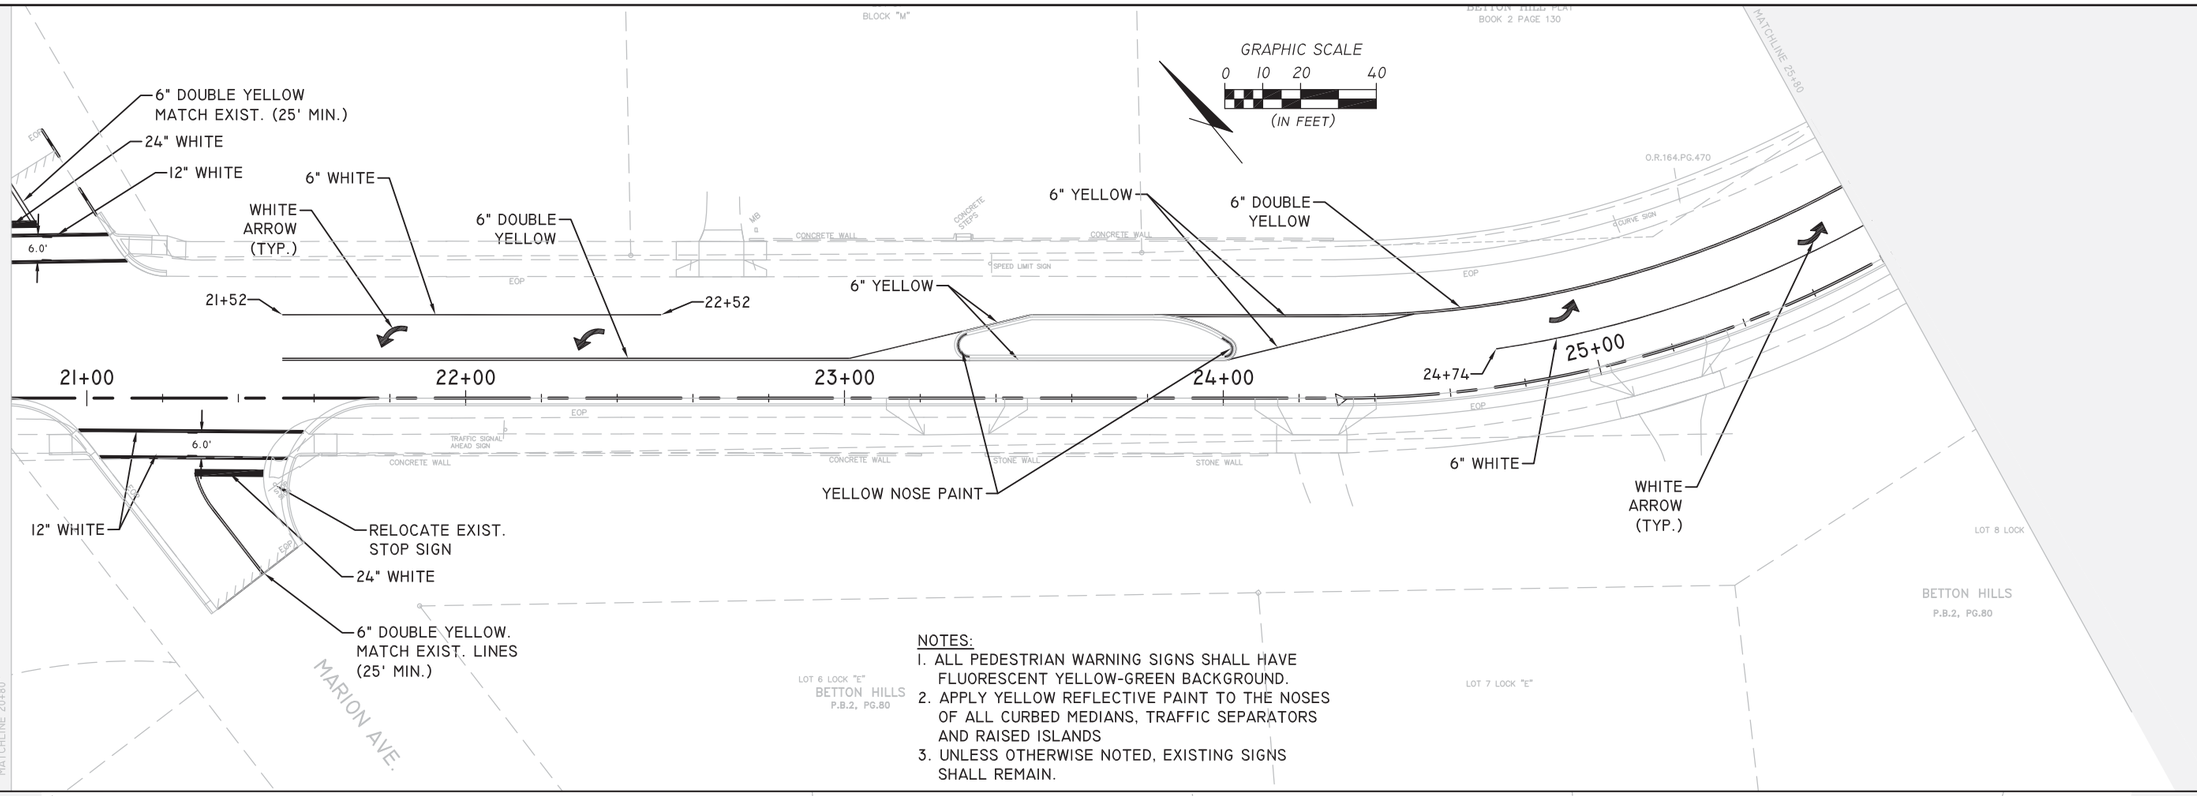

NOTES:
1. ALL PEDESTRIAN WARNING SIGNS SHALL HAVE FLUORESCENT YELLOW-GREEN BACKGROUND.
2. APPLY YELLOW REFLECTIVE PAINT TO THE NOSES OF ALL CURBED MEDIANS, TRAFFIC SEPARATORS AND RAISED ISLANDS
3. UNLESS OTHERWISE NOTED, EXISTING SIGNS SHALL REMAIN.

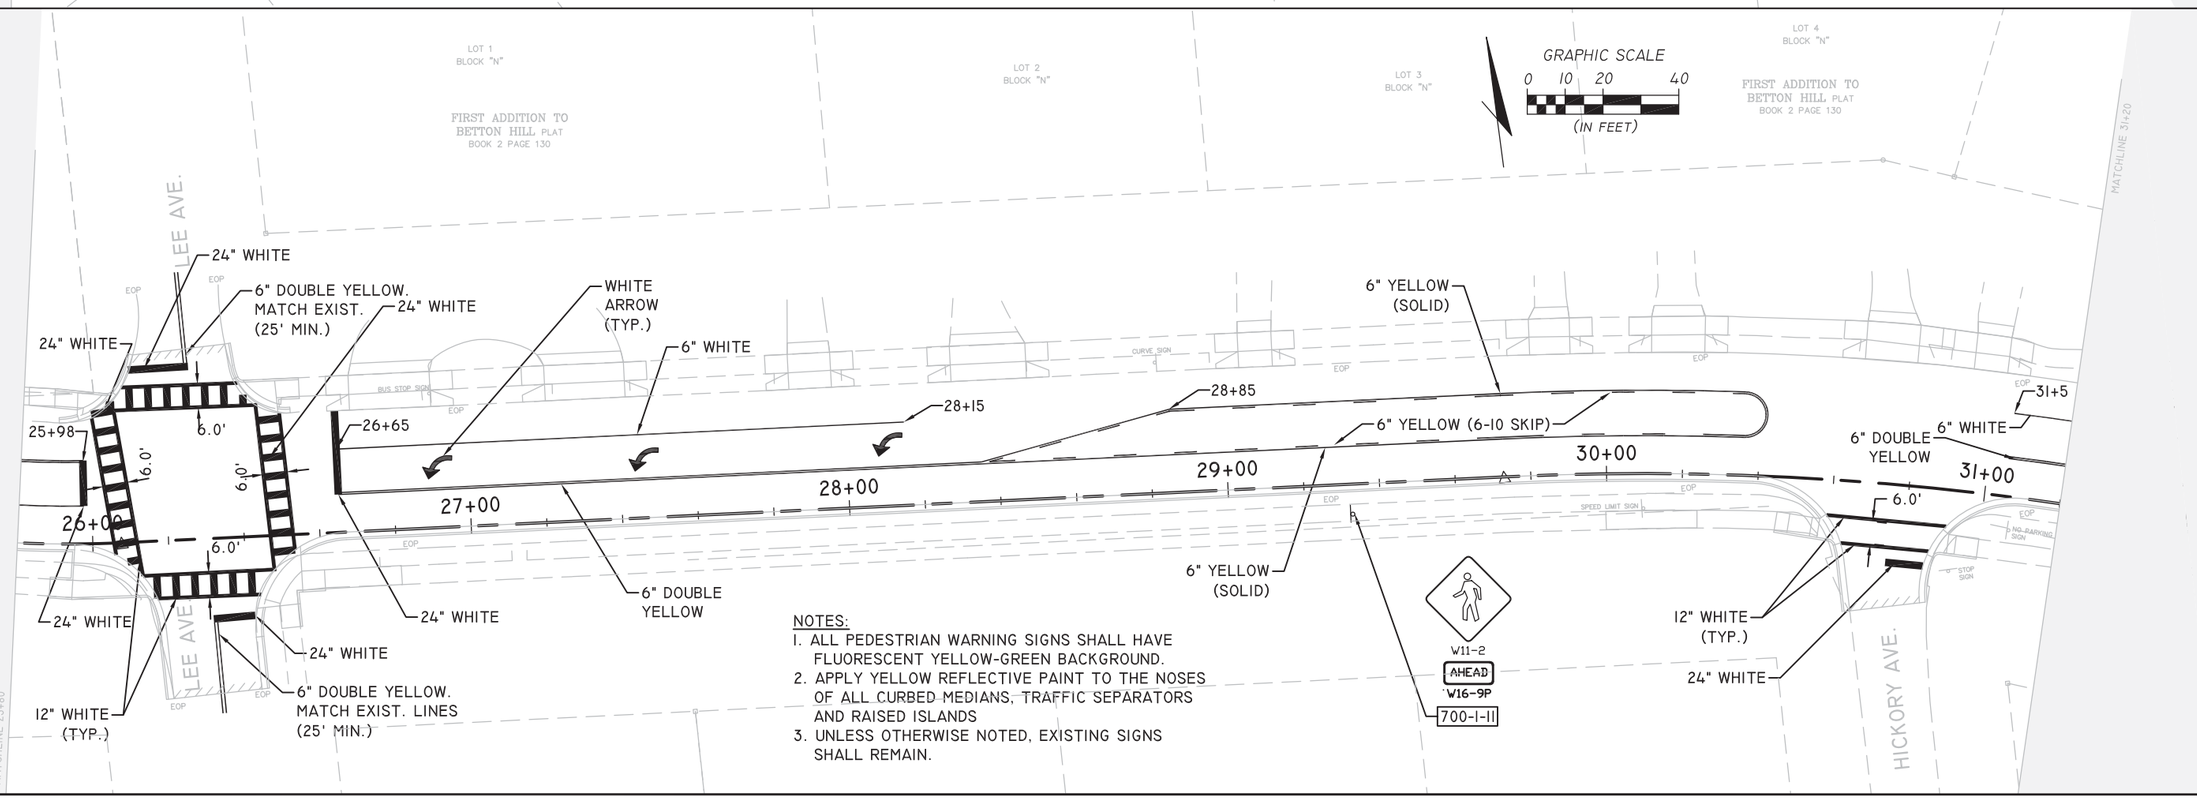

NOTES:
1. ALL PEDESTRIAN WARNING SIGNS SHALL HAVE FLUORESCENT YELLOW-GREEN BACKGROUND.
2. APPLY YELLOW REFLECTIVE PAINT TO THE NOSES OF ALL CURBED MEDIANS, TRAFFIC SEPARATORS AND RAISED ISLANDS
3. UNLESS OTHERWISE NOTED, EXISTING SIGNS SHALL REMAIN.

ENGINEER OF RECORD
FL P.E. No.
EUTAW, INC.
2822 Remington Green Cir.
Tallahassee, Florida 32308
(850) 383-0400
FPBE REGISTRY # 9961
Signature Date

ORIGINAL
REVISIONS: 1 2 3 4 5

SHEET
SIGNING & PAVEMENT MARKING PLAN

PROJECT
BETTON ROAD TRAFFIC AND PEDESTRIAN ENHANCEMENT PROJECT

EUTAW, INC
ENGINEERING-UTILITIES, TRANSPORTATION, AND WATER
2822 REMINGTON GREEN CIR. , STE. 202
TALLAHASSEE, FL 32308
PHONE : (850) 383-0400
WWW.EUTAWINC.COM
FBPE REGISTRY #9961

JOB No.
DRAWN
DESIGNED
CHECKED
QC

SHEET
73

User Name: Chris Blanek/Desktop/Betton Road/dwg/SPM.dwg - 06/01/2020, 04:39:09 PM

NOTES:
1. ALL PEDESTRIAN WARNING SIGNS SHALL HAVE FLUORESCENT YELLOW-GREEN BACKGROUND.
2. APPLY YELLOW REFLECTIVE PAINT TO THE NOSES OF ALL CURBED MEDIANS, TRAFFIC SEPARATORS AND RAISED ISLANDS
3. UNLESS OTHERWISE NOTED, EXISTING SIGNS SHALL REMAIN.

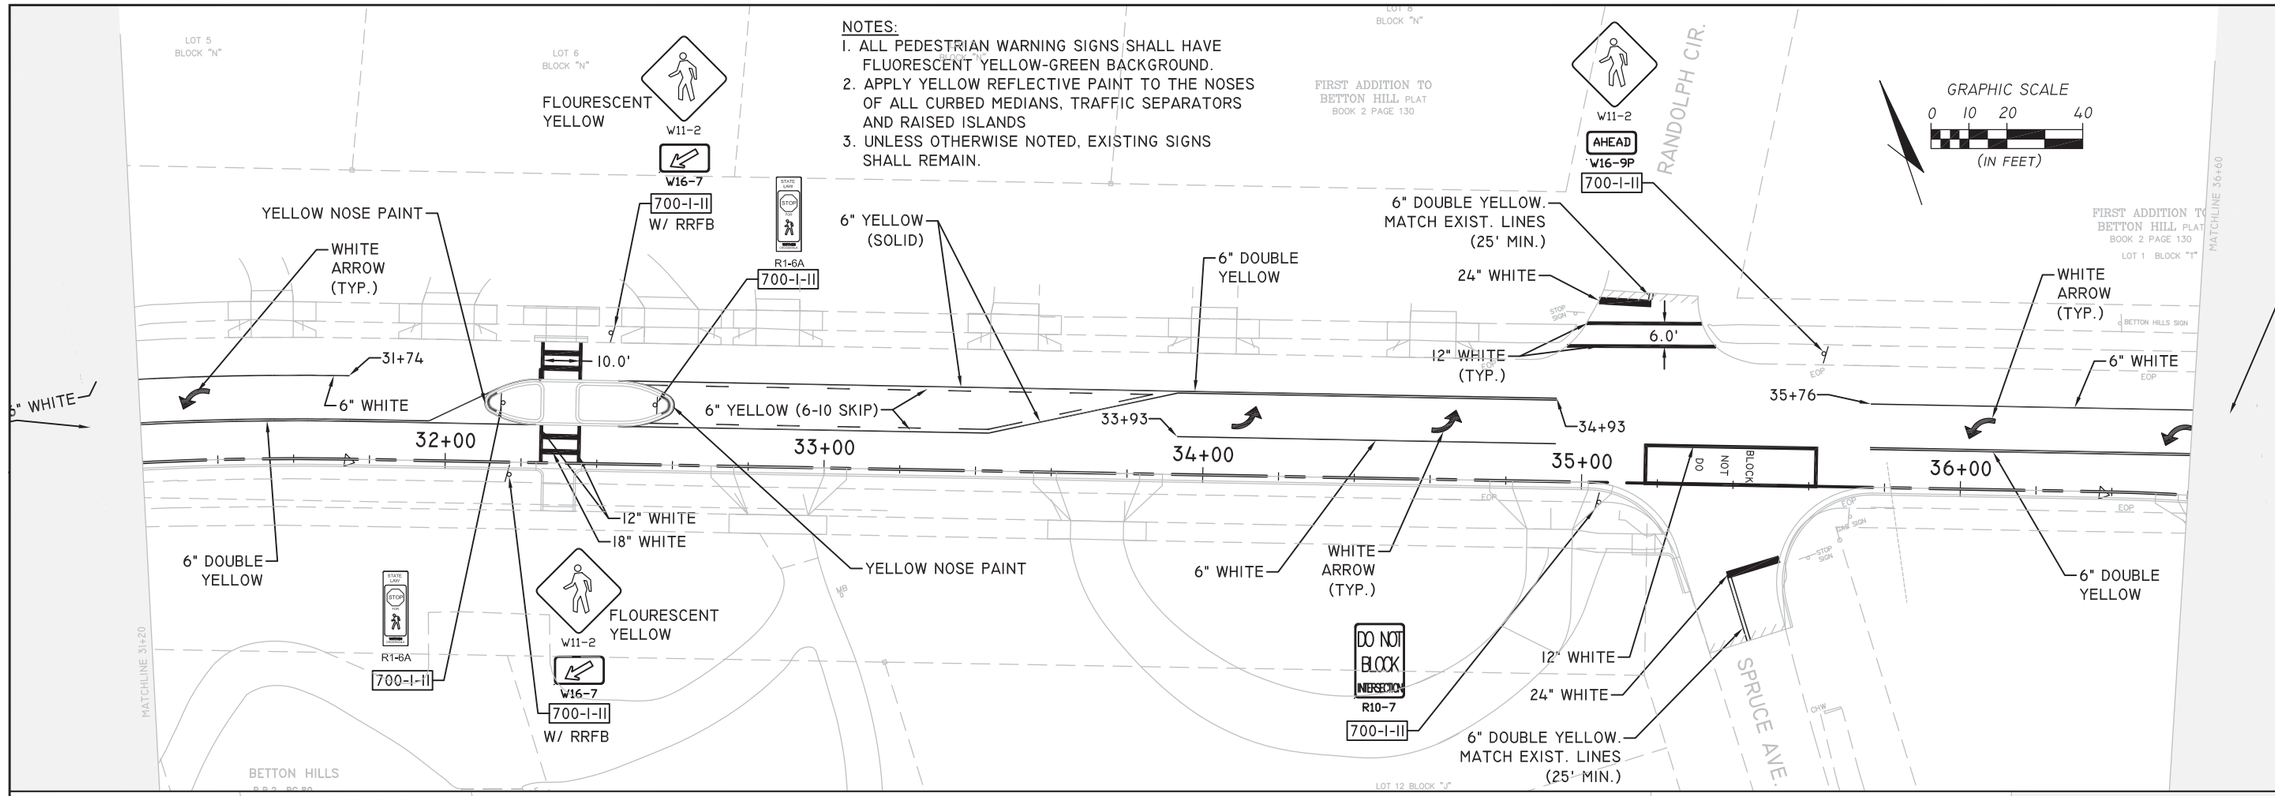

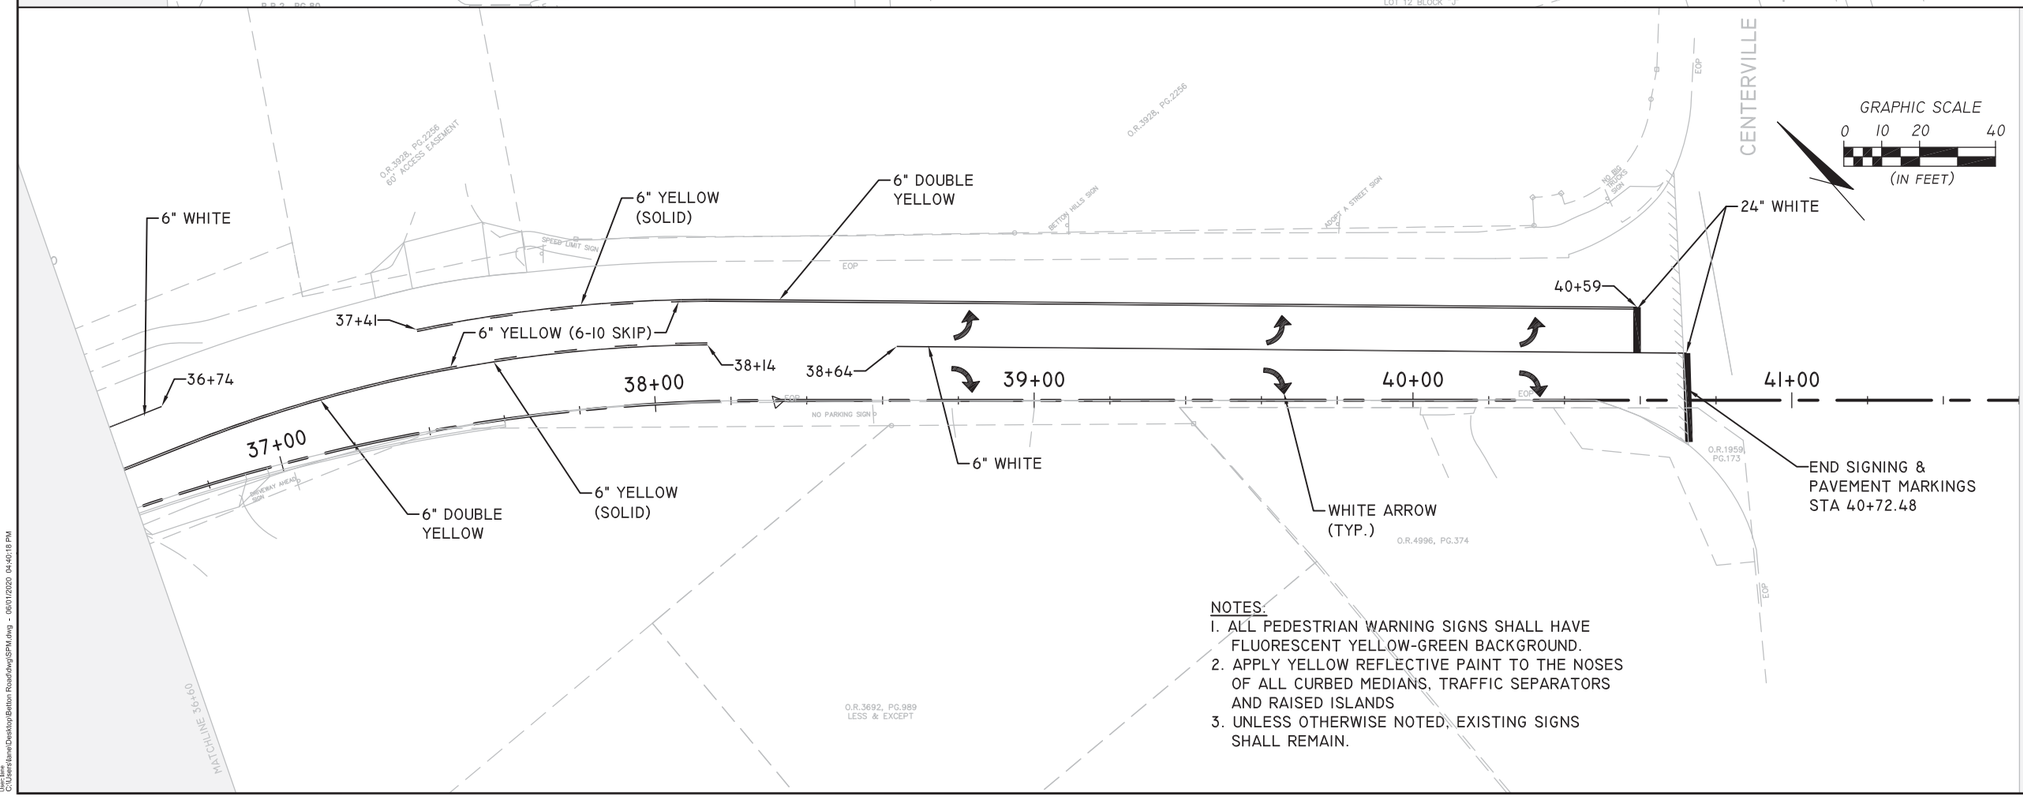

NOTES:
1. ALL PEDESTRIAN WARNING SIGNS SHALL HAVE FLUORESCENT YELLOW-GREEN BACKGROUND.
2. APPLY YELLOW REFLECTIVE PAINT TO THE NOSES OF ALL CURBED MEDIANS, TRAFFIC SEPARATORS AND RAISED ISLANDS
3. UNLESS OTHERWISE NOTED, EXISTING SIGNS SHALL REMAIN.

ENGINEER OF RECORD
FL P.E. No.
EUTAW, INC.
2822 Remington Green Circle
Tallahassee, Florida 32308
(850) 383-0400
FPBE REGISTRY # 9661
Signature Date

ORIGINAL
REVISIONS: 1 2 3 4 5

SHEET
SIGNING & PAVEMENT MARKING PLAN

PROJECT
BETTON ROAD TRAFFIC AND PEDESTRIAN ENHANCEMENT PROJECT

EUTAW, INC
ENGINEERING-UTILITIES, TRANSPORTATION, AND WATER
2822 REMINGTON GREEN CIR., STE. 202
TALLAHASSEE, FL 32308
PHONE: (850) 383-0400
WWW.EUTAWINC.COM
FBPE REGISTRY #9961

JOB No.
DRAWN
DESIGNED
CHECKED
QC

SHEET
74

User Name: C:\Users\Blane\Desktop\Betton Road\dwg\SPM.dwg - 06/01/2020 04:40:18 PM